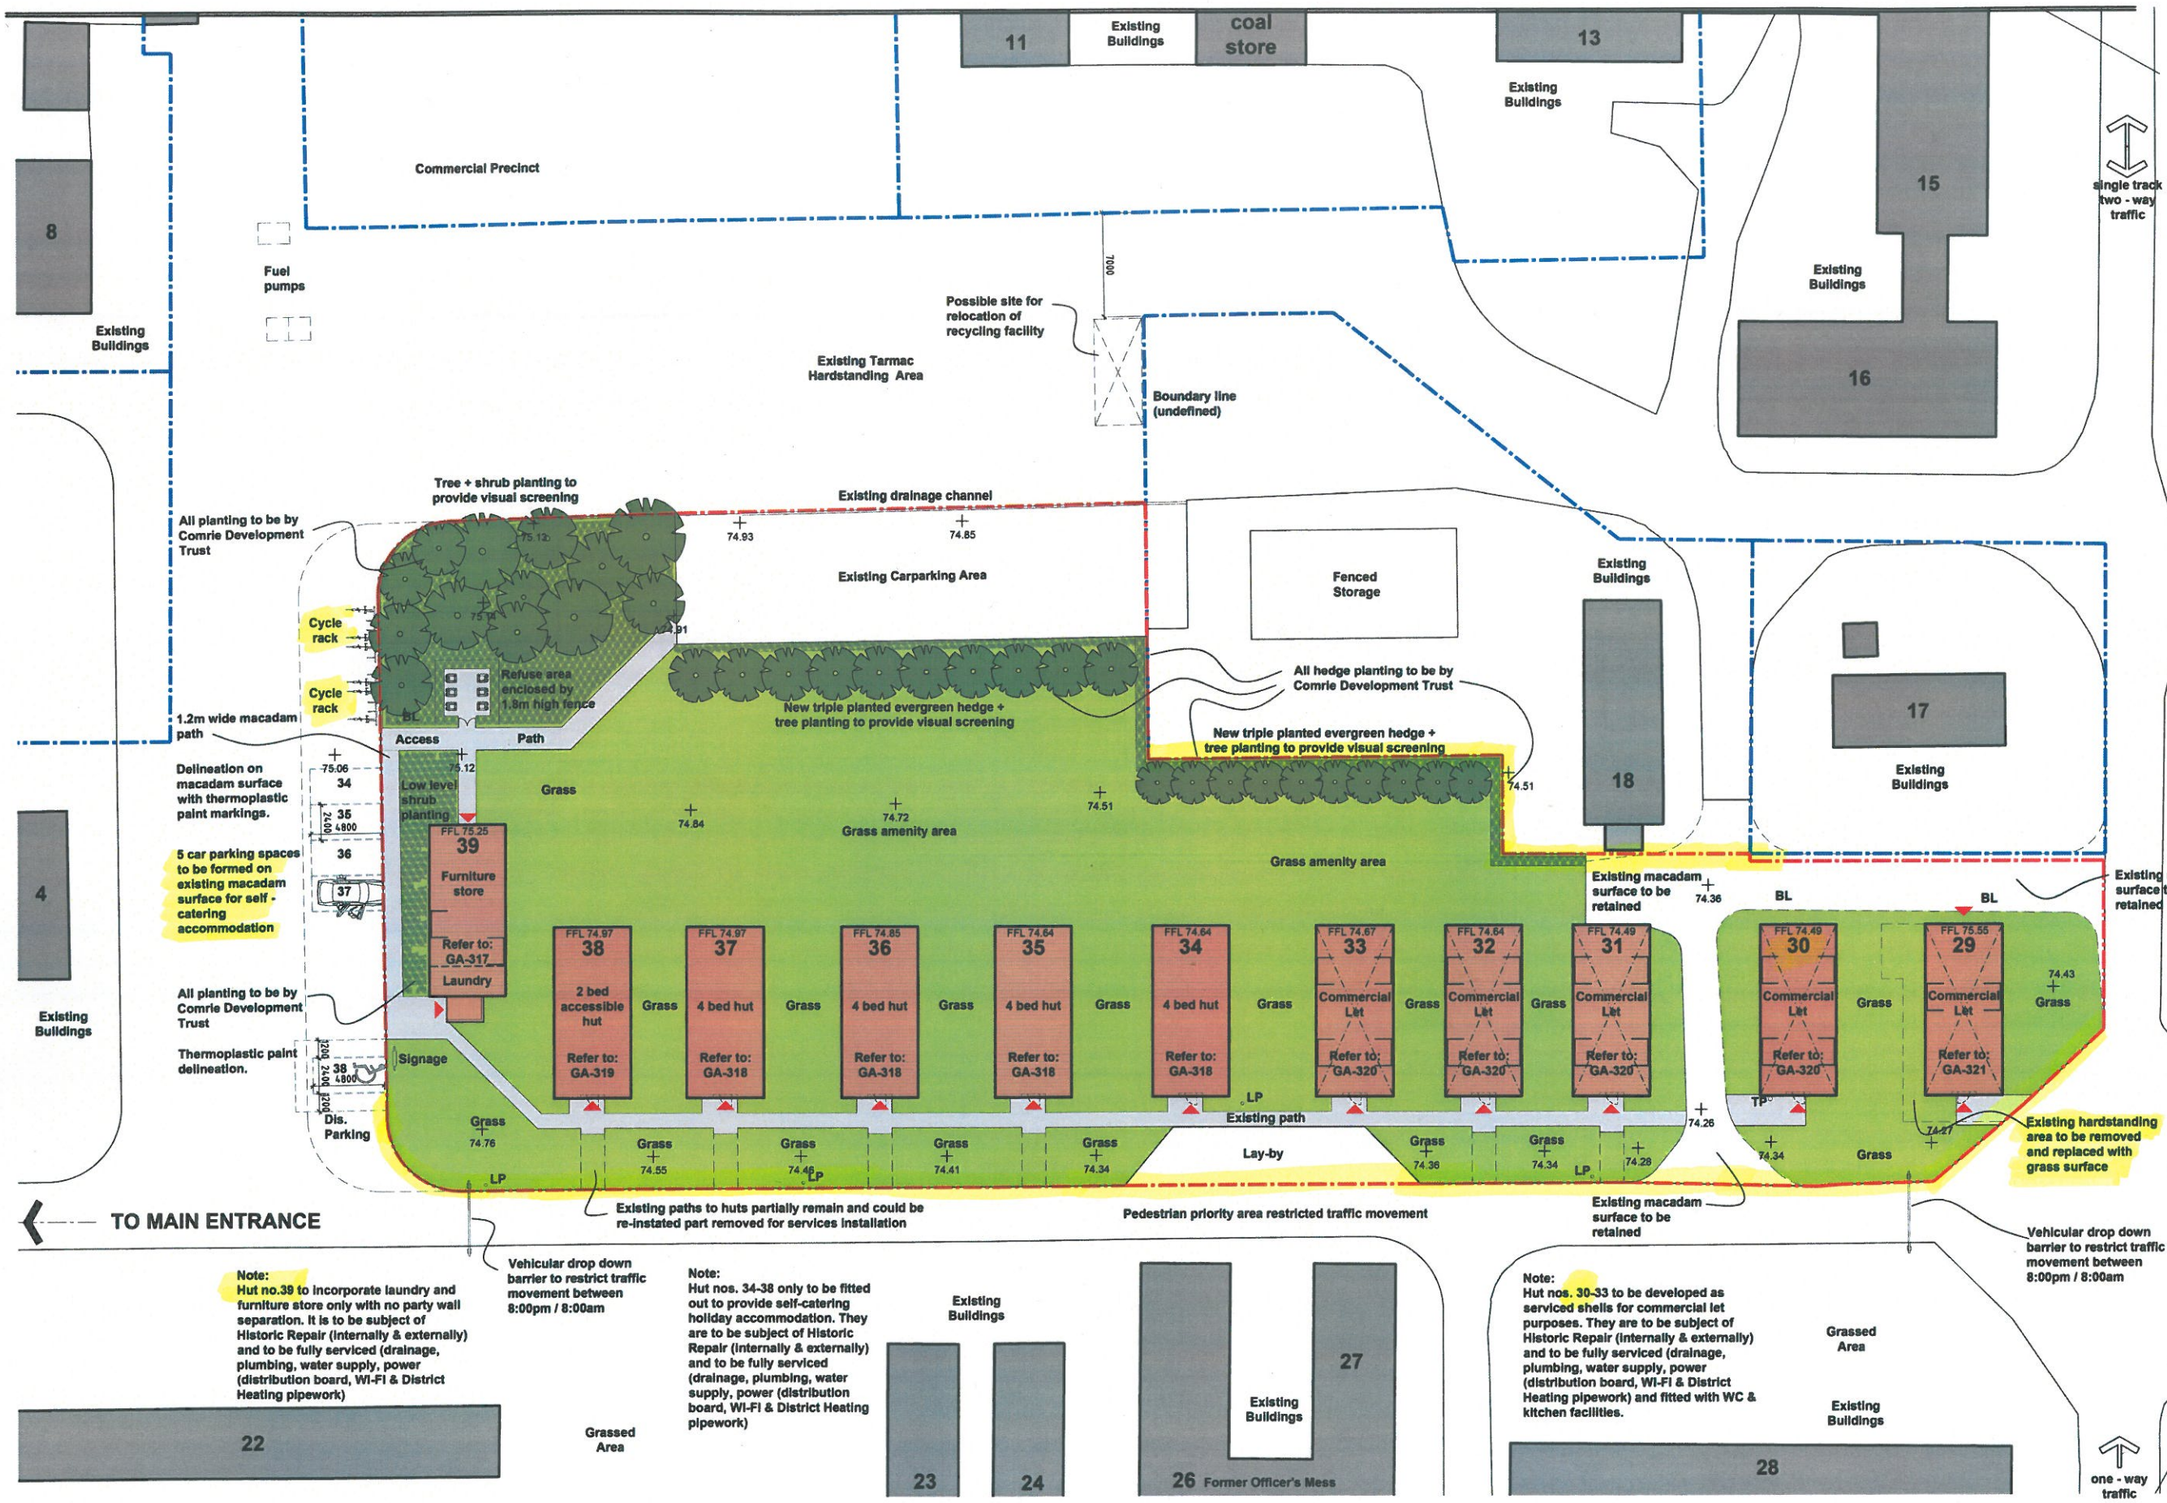

Notes

James F Stephen Architects is a trading name of JFS Architects LLP, a Limited Liability Partnership, registered in Scotland No SO300956 whose registered office is at Milton Studio, Glamis, Angus DD8 1RG

Ordnance Survey information reproduced by permission of Ordnance Survey on behalf of HMSO. Ordnance Survey © Crown Copyright 2019 All rights reserved. Licence number 100039143

Do not scale dimensions from this drawing, all dimensions to be verified on site.

FOR CONSTRUCTION

rev.	date	details	drwn	chkd

LEGEND

Indicates Self Catering Accommodation

Commercial Precinct - Ownership Boundaries

0 4 8 12 16 20m
1:200

James F Stephen Architects
Incorporating Baxter, Clark & Paul (Dundee)
Architecture - Interior Design - Landscape Design
Milton Studio
www.jfsa.co.uk
Glamis Angus DD8 1RG t. 01307 475000
5 Viewfield Pl. Stirling FK8 1NQ t. 01786 446939

Job Title
Camp 21 Heritage Self Catering Accommodation at Cultybraggan Camp, Comrie Perthshire for Comrie Development Trust

Drawing Title
Proposed Site Plan - Option 6

Scale.	1:200	Drwn.	DP
Original Size.	A1	Chkd.	DJR
© JFS Architects LLP		Date.	OCT 2019

Drawing No.
4032-GA-111